FIRST FLOOR

RENVOOI:

B

PA

BVO:

GO:

4200+

primary school grade 6

primary school grade 5

primary school grade 7

Art & Design

Performing Arts

music

primary school grade 8

primary school grade 9

primary school grade 10

primary school grade 11

primary school grade 12

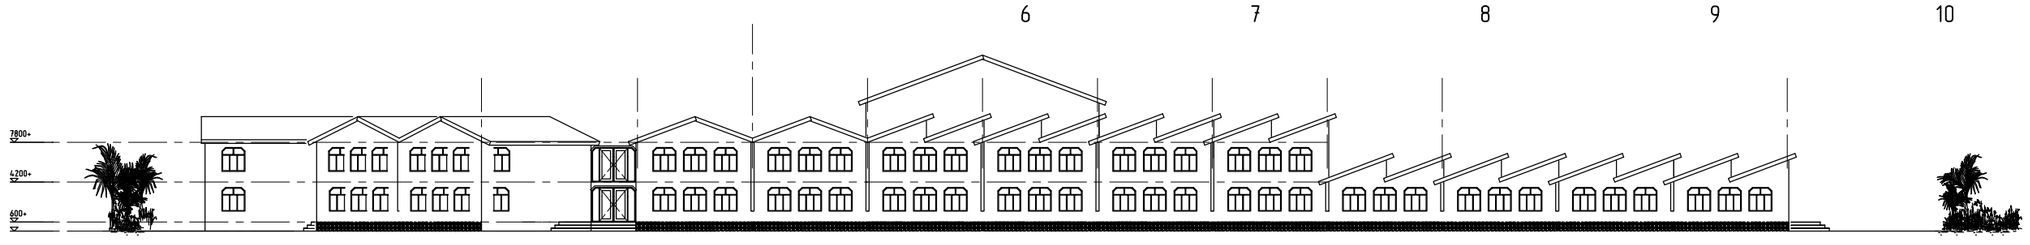

NORTH ELEVATION 1:200

ir. P.F.A. van Oppen

Bos en Lommerweg 321-3
105502 Amsterdam
tel. +31-6-12111684
Email: p.oppen*chello.nl

Wijzigingsdatum	Omschrijving
A/	
B/	
C/	
D/	
E/	
F/	

Onderdeel	SAPANA SCHOOL
Opdrachtgever	Sapana lodge
Architect	ir. P.F.A. van Oppen
Schaal	1:100
Formaat	A1
Fase	PRELIMINARY
Datum	23 10 2009
Project	SAPANA
Projectnummer	032009
Bladnummer	2